


Berkshire: Two Bedroom

1,071 Square Feet

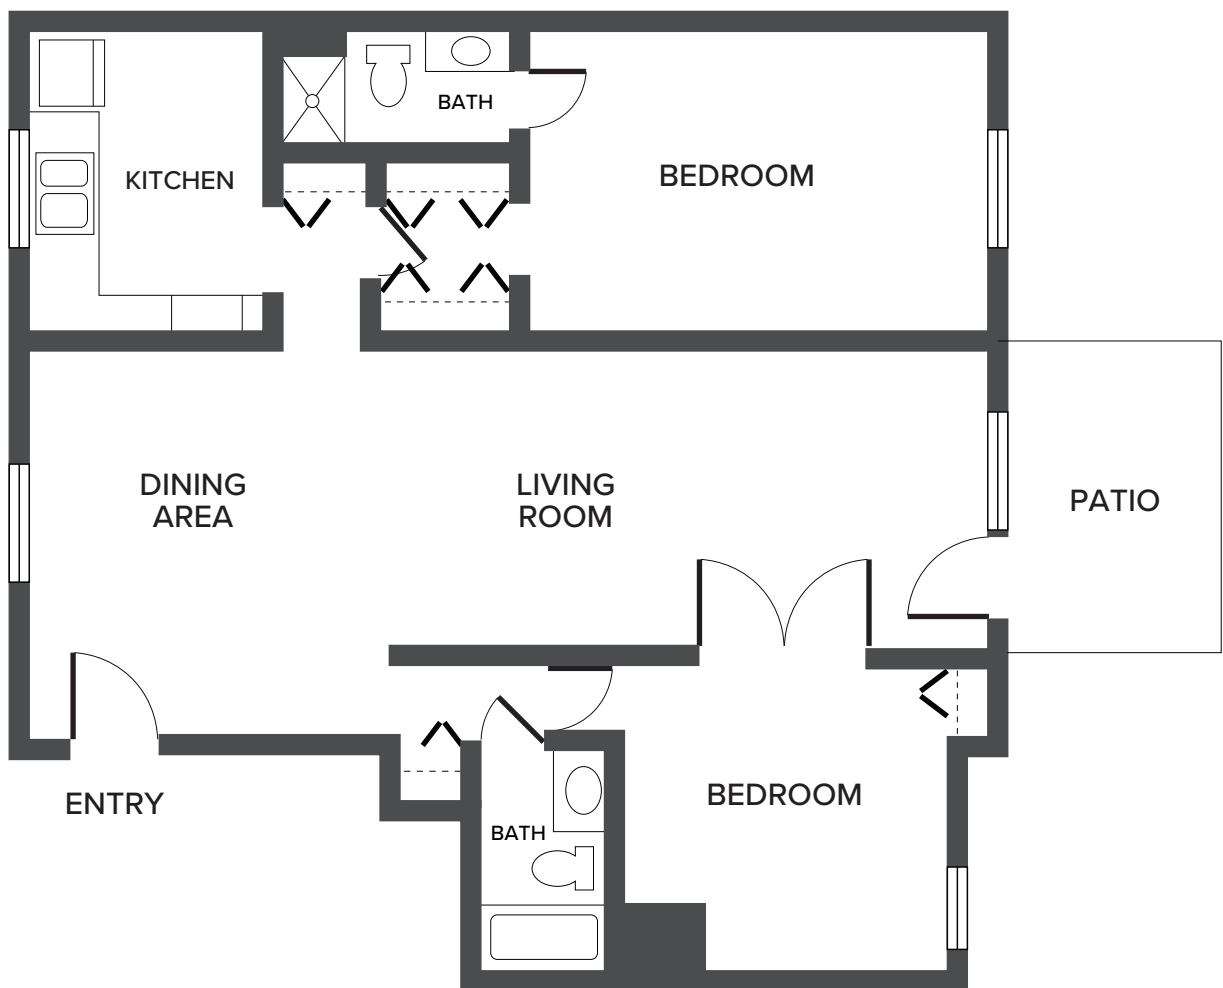


79 Flint Road | Millbrook, NY 12545 | 845-677-8550 | FountainsMillbrook.com

Floor plans are not to scale and are shown for comparative purposes only. Actual apartment floor plans may have minor variations.

Hudson: Two Bedroom

1,276 Square Feet

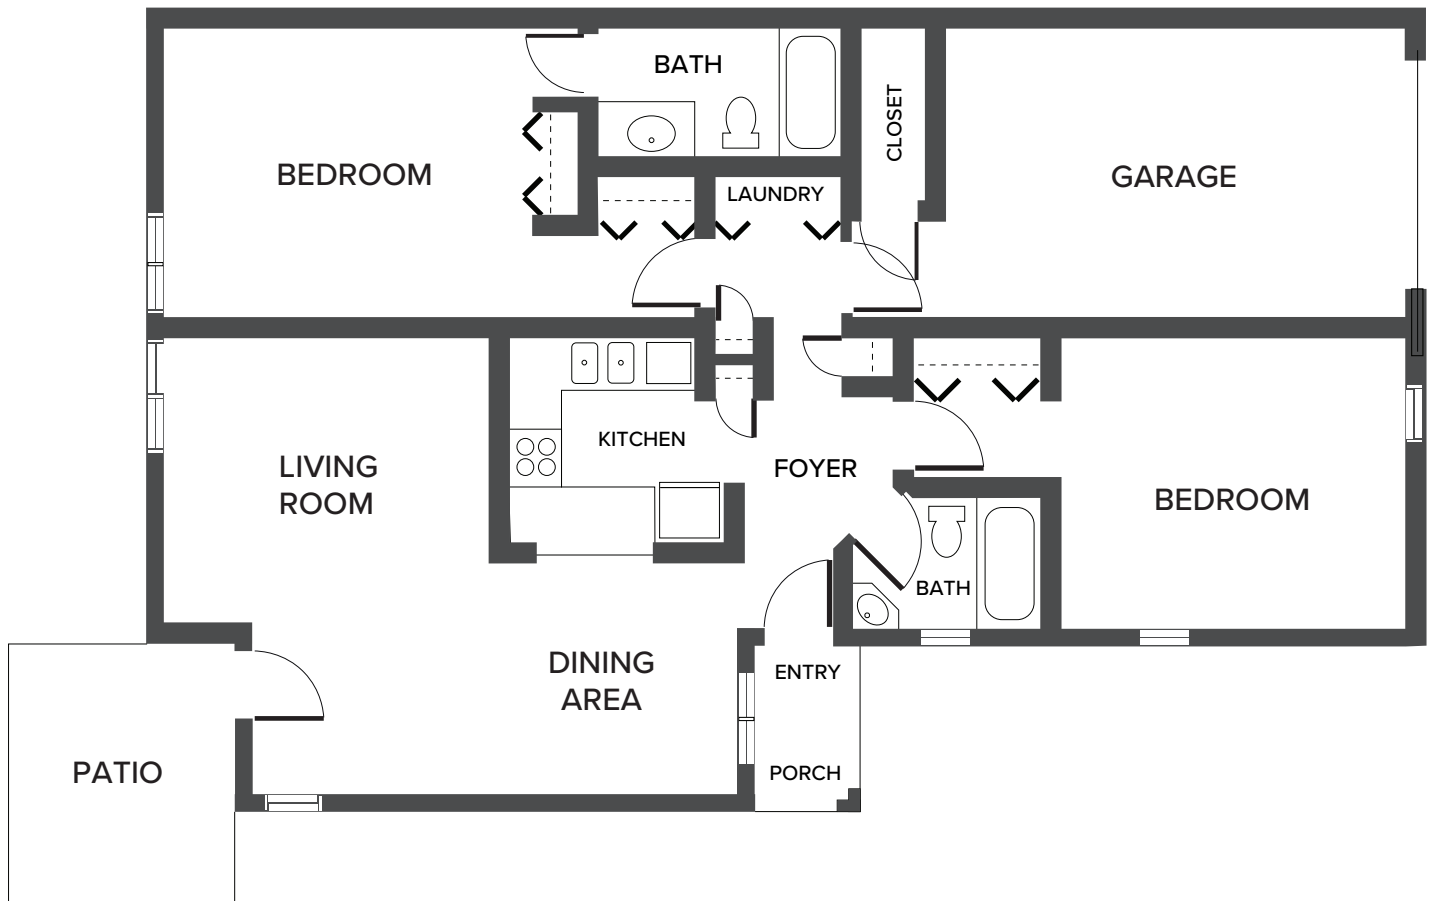


79 Flint Road | Millbrook, NY 12545 | 845-677-8550 | FountainsMillbrook.com

Floor plans are not to scale and are shown for comparative purposes only. Actual apartment floor plans may have minor variations.

Hyde Park: Two Bedroom

1,391 Square Feet

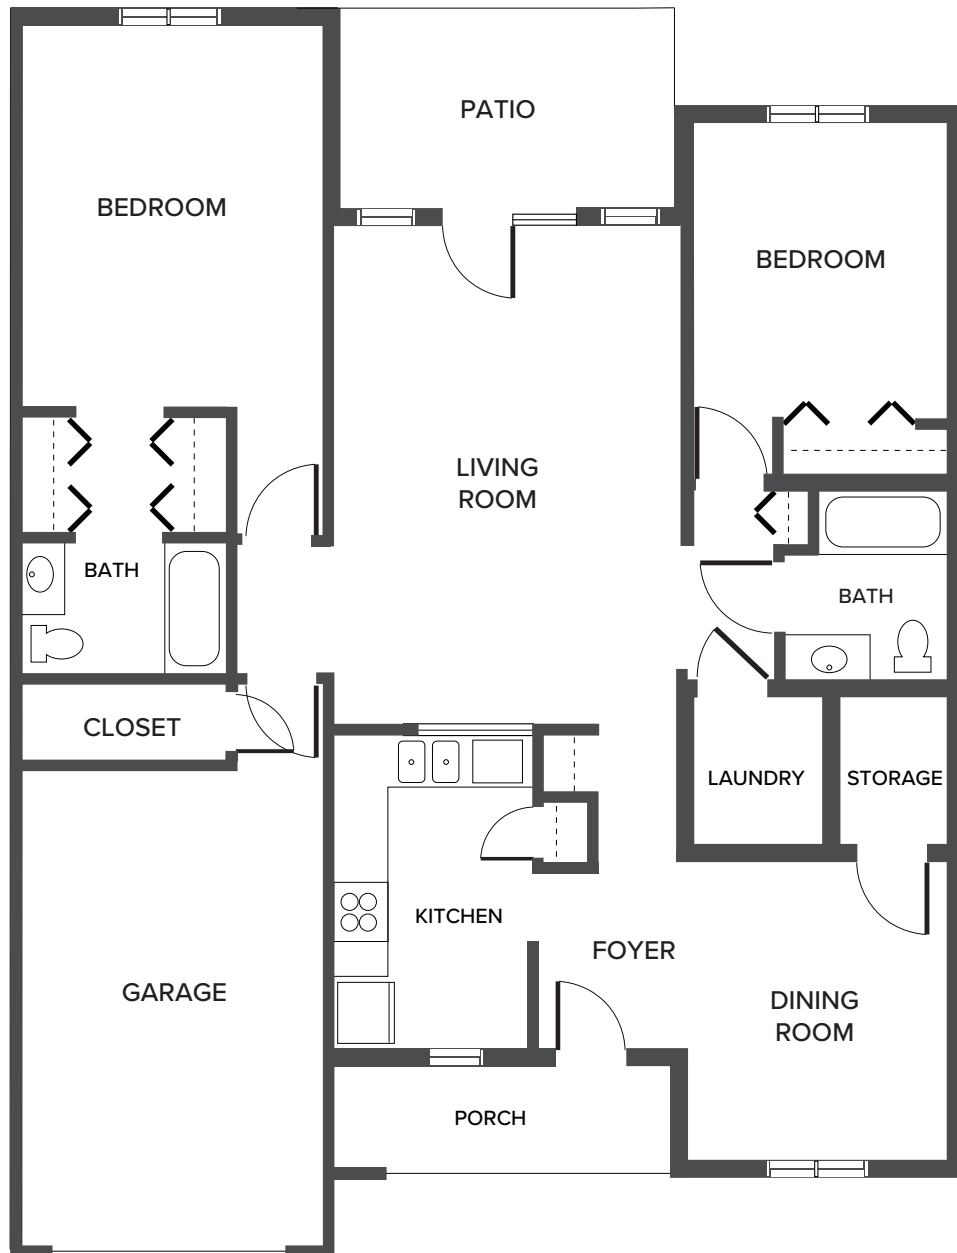

79 Flint Road | Millbrook, NY 12545 | 845-677-8550 | FountainsMillbrook.com

Floor plans are not to scale and are shown for comparative purposes only. Actual apartment floor plans may have minor variations.