ROCKLAND PLACE
A WATERMARK RETIREMENT COMMUNITY℠

Memory Care – Pathways

Studio

282 Square Feet

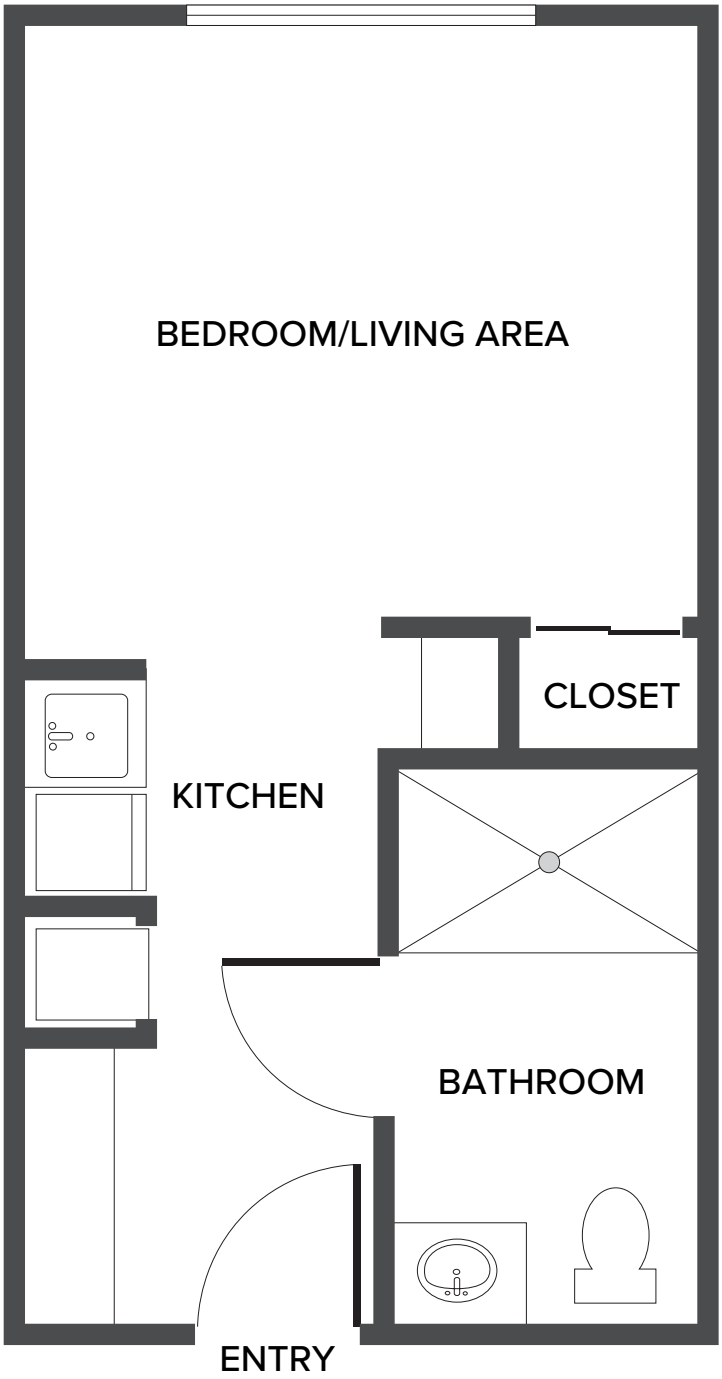

1519 Rockland Road | Wilmington, DE 19803 | 302-777-3099 | RocklandPlace.com

Floor plans are not to scale and are shown for comparative purposes only. Actual apartment floor plans may have minor variations.

ROCKLAND PLACE
A WATERMARK RETIREMENT COMMUNITY℠

Memory Care – Pathways

Studio – Shared

282 Square Feet

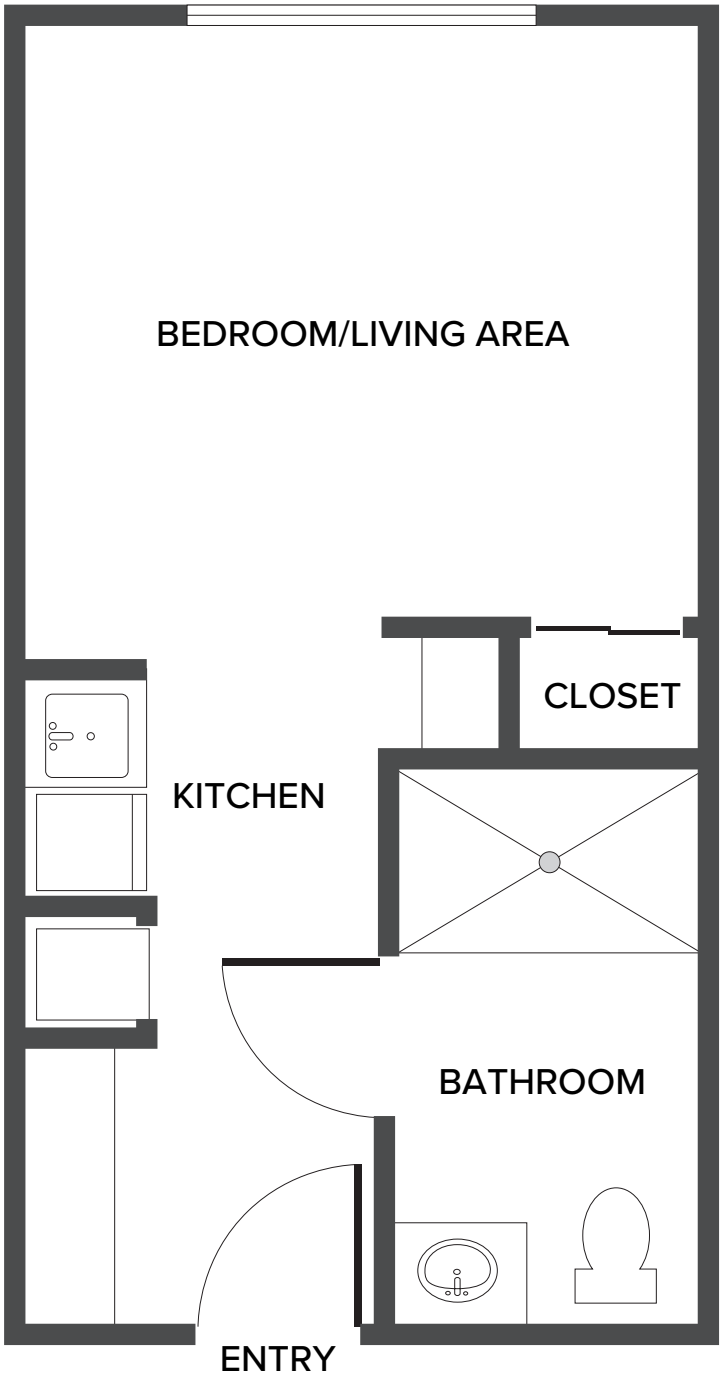

1519 Rockland Road | Wilmington, DE 19803 | 302-777-3099 | RocklandPlace.com

Floor plans are not to scale and are shown for comparative purposes only. Actual apartment floor plans may have minor variations.

ROCKLAND PLACE
A WATERMARK RETIREMENT COMMUNITY℠

Memory Care – Our Place

Studio

282 Square Feet

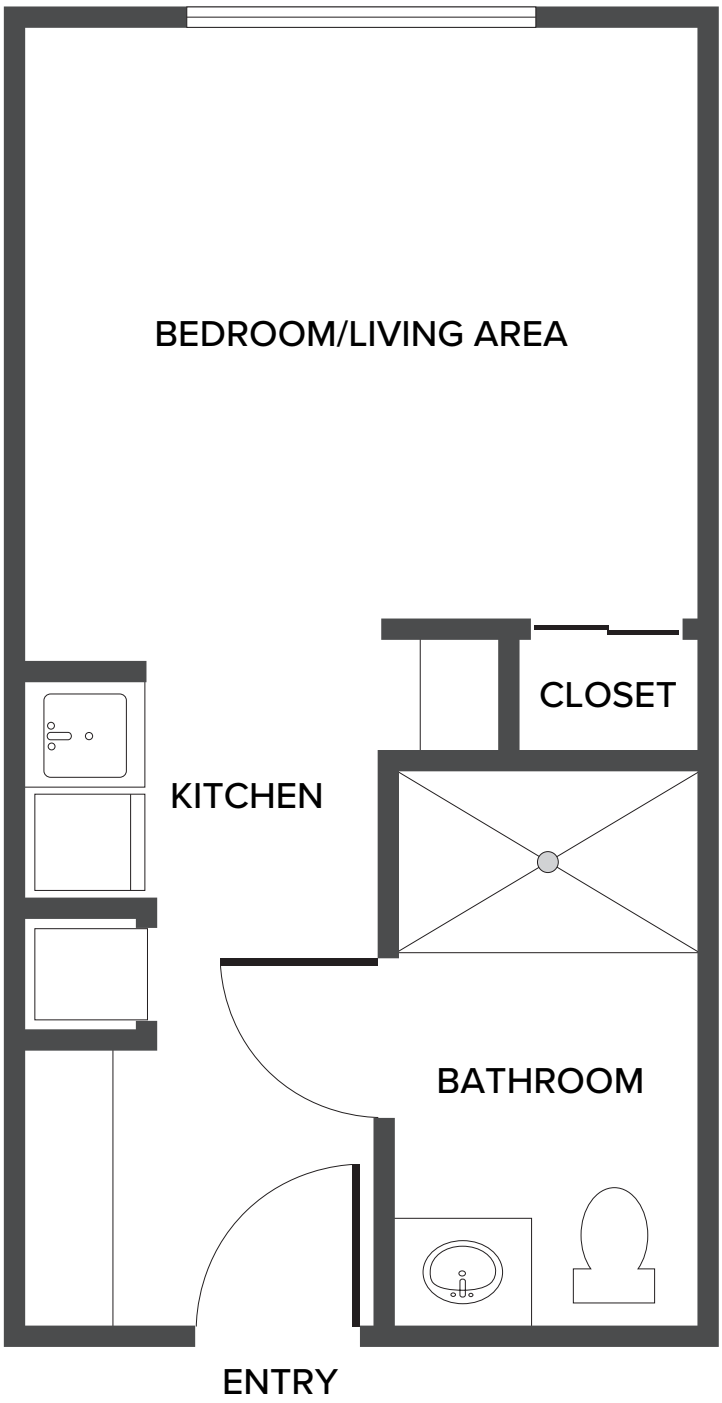

1519 Rockland Road | Wilmington, DE 19803 | 302-777-3099 | RocklandPlace.com

Floor plans are not to scale and are shown for comparative purposes only. Actual apartment floor plans may have minor variations.